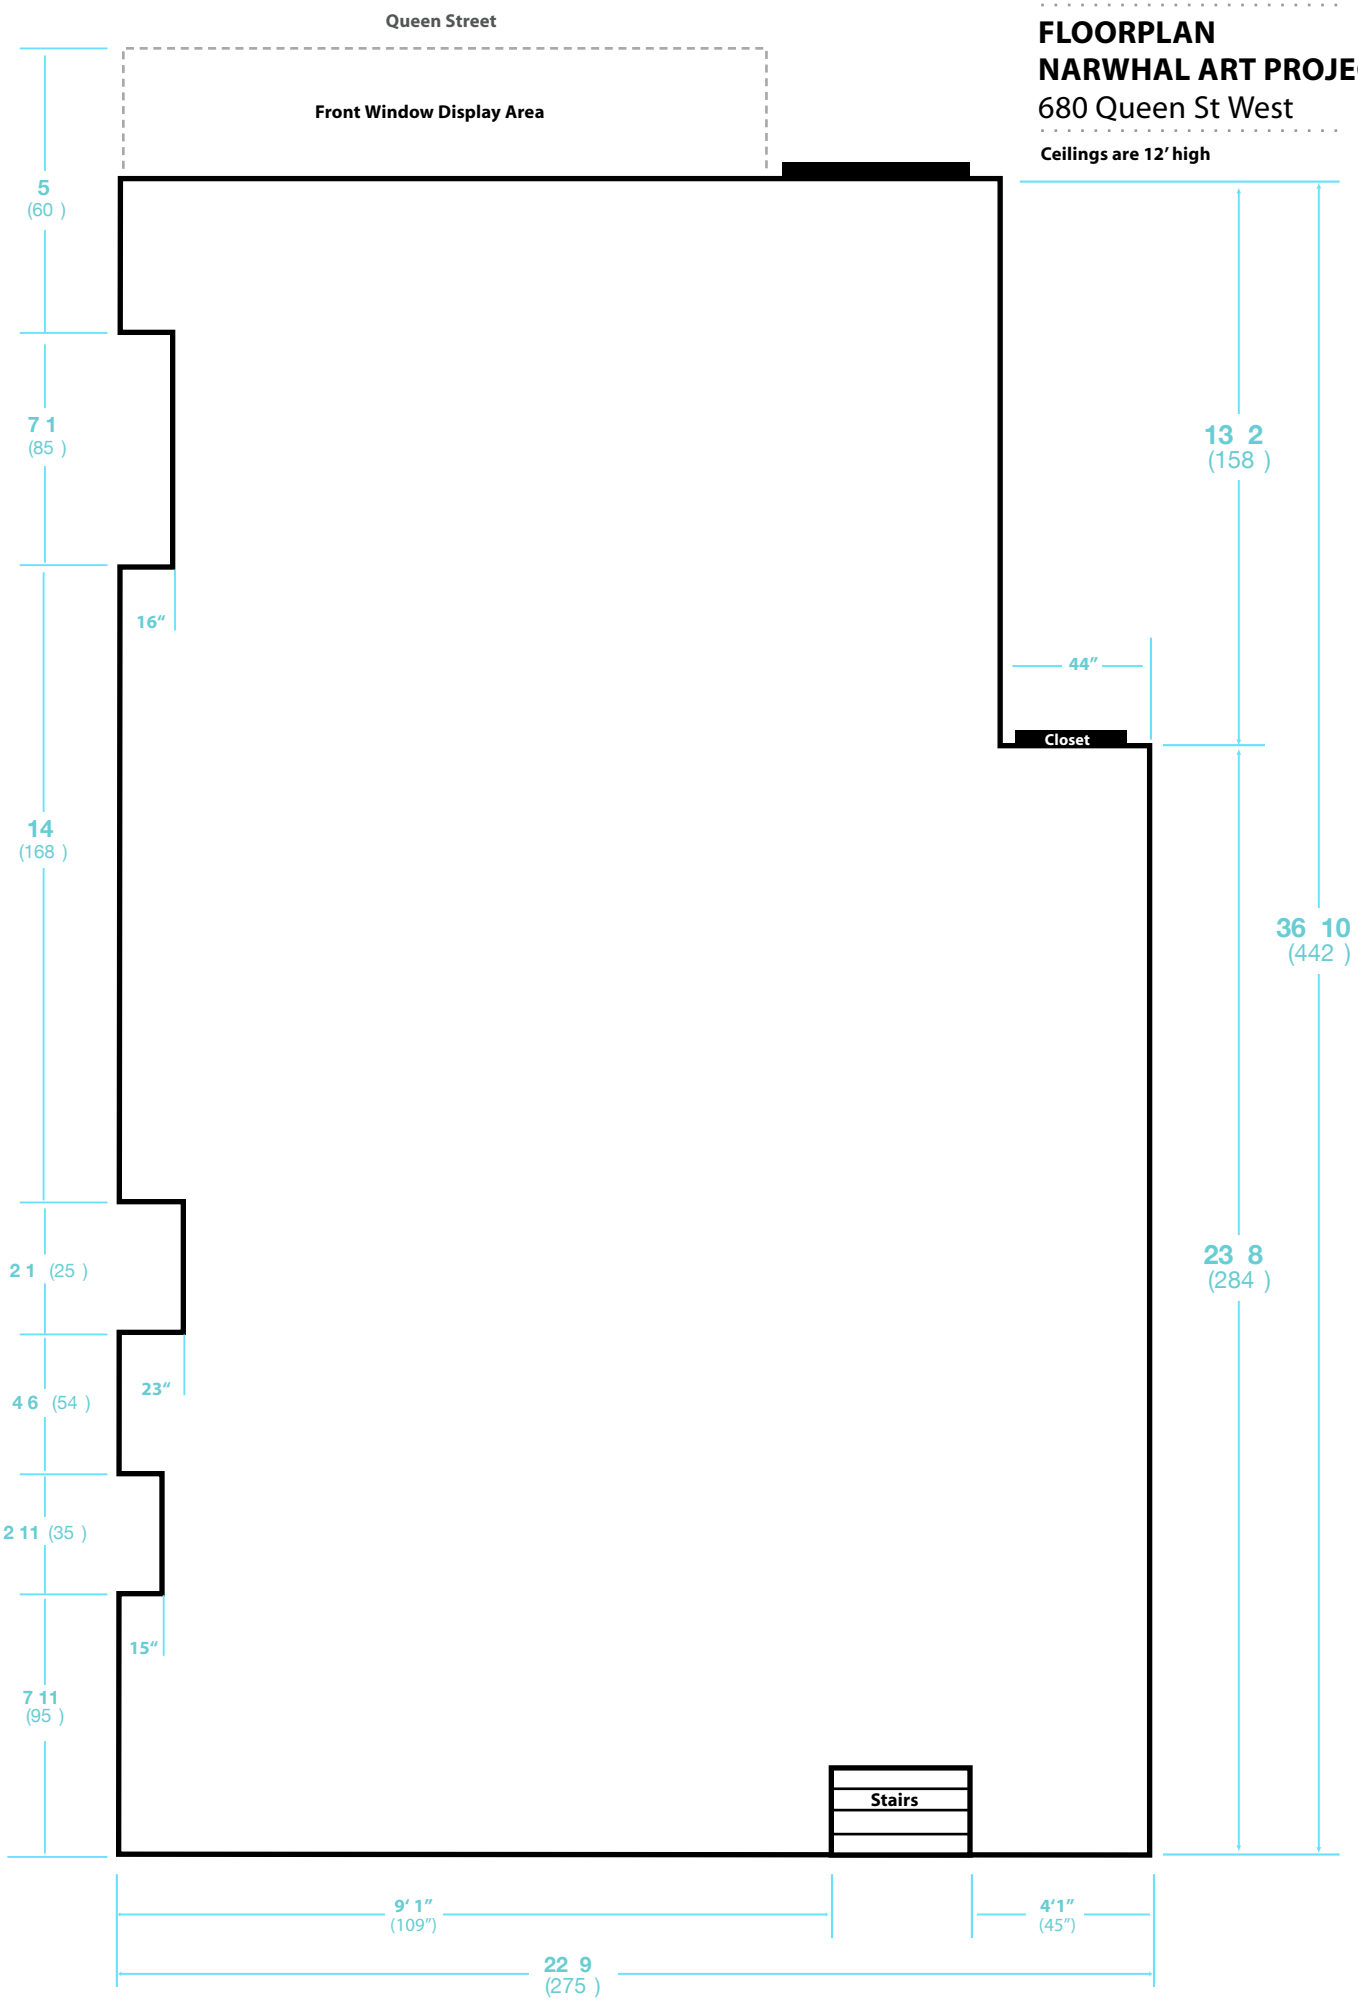FLOORPLAN
NARWHAL ART PROJECTS
680 Queen St West